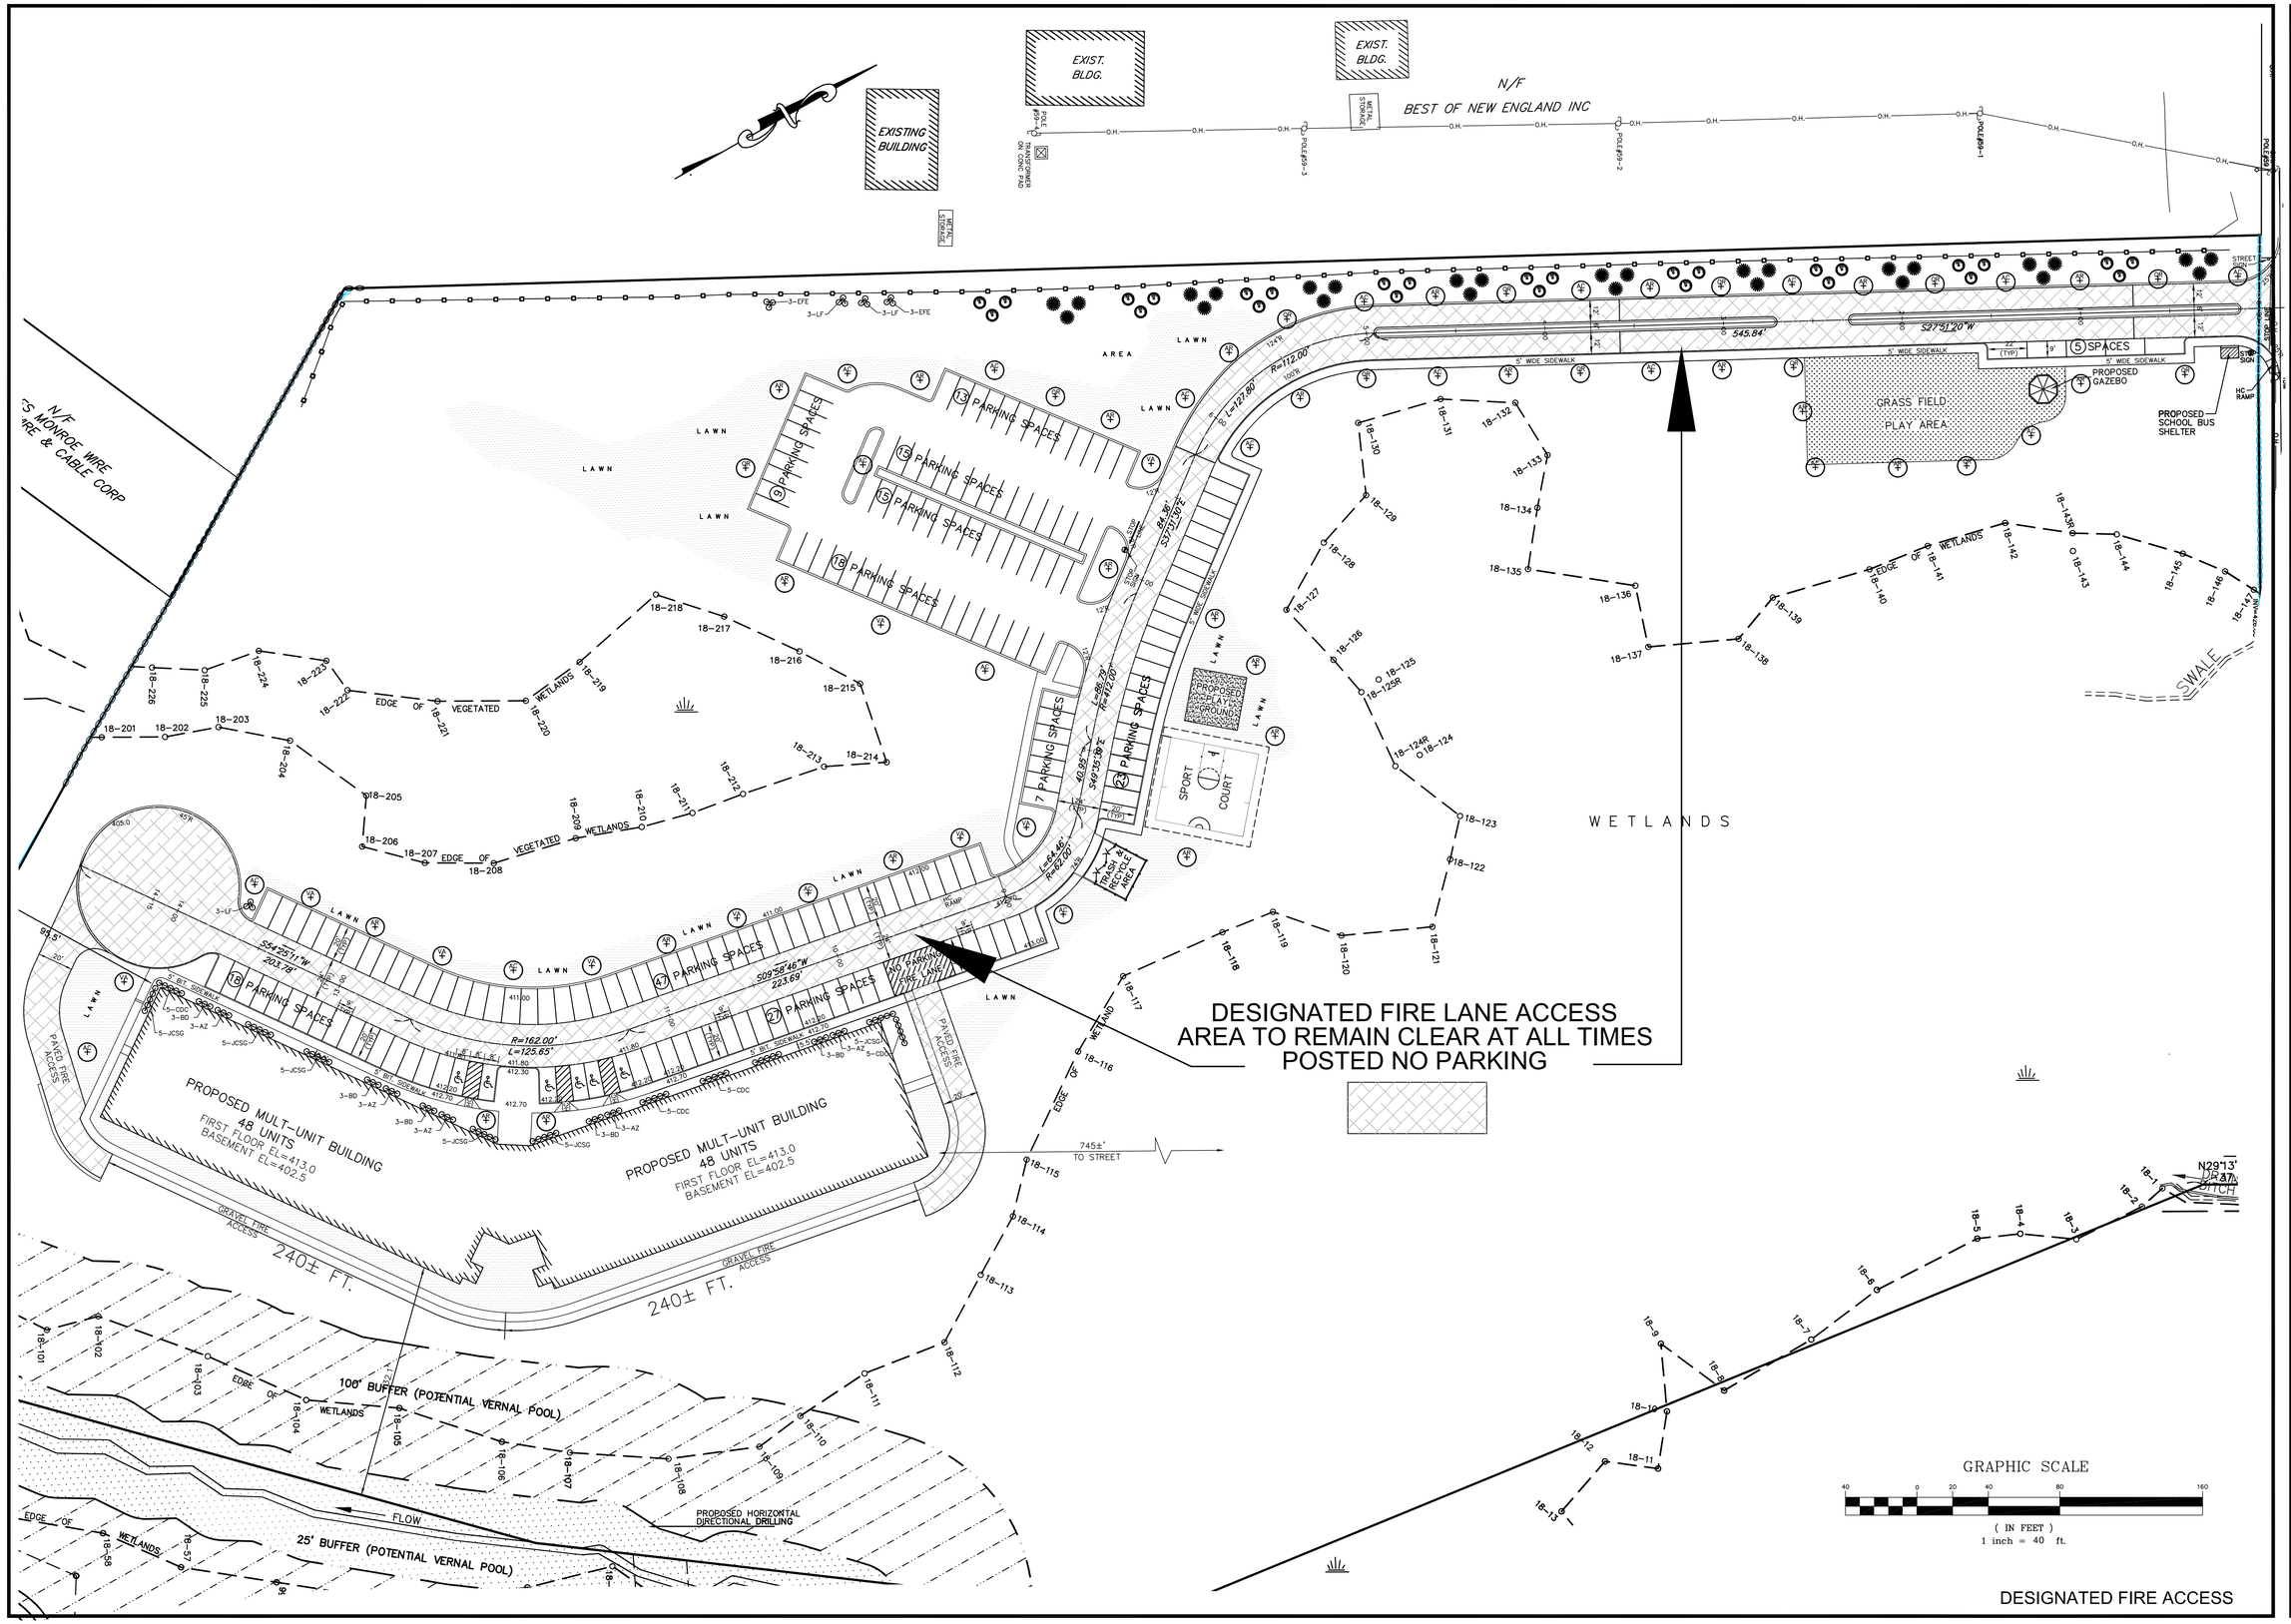


| REVISIONS | | | |
|---|---|---|---|
| 1 | 04/10/18 | APARTMENTS 136 UNITS | |
| 2 | 07/06/18 | PLAN LAYOUT & DRAINAGE | |
| 3 | 07/25/18 | WATER SYSTEM COMMENTS | |
| 4 | 09/18/18 | ENGINEERING COMMENTS | |
| 5 | 11/06/18 | ENGINEERING COMMENTS | |
| 6 | 12/27/18 | ENGINEERING COMMENTS | |
| 7 | 2/13/19 | FIRE ACCESS | |
| 8 | 2/19/19 | COMMENTS & LANDSCAPE | |
| 9 | 3/07/19 | COMMENTS & LANDSCAPE | |

| REVISIONS | | | |
|---|---|---|---|
| 10 | 4/12/19 | MULTI UNIT LAYOUT | |
| 11 | 5/15/19 | MULTI UNIT LAYOUT | |

# SITE DEVELOPMENT PLAN
# "GOODRIDGE BROOK ESTATES"
## Multi Unit & Single Family Subdivision Layout
## LANCASTER, MASSACHUSETTS

PREPARED FOR:
CRESCENT BUILDERS, INC.
94 NORTH MAIN STREET
BOYLSTON MA 01583

GLM Engineering Consultants, Inc.
19 EXCHANGE STREET
HOLLISTON, MA 01746
P: 508-429-1100
F: 508-429-7160
www.GLMengineering.com

| | |
|---|---|
| DRW.: RST | |
| JOB No. | 12,274 |
| DATE: FEBRUARY 8, 2018 | |
| SCALE: | 1"= 40' |
| SHEET: | SUP A4 |
| PLAN #: | 27,147 |