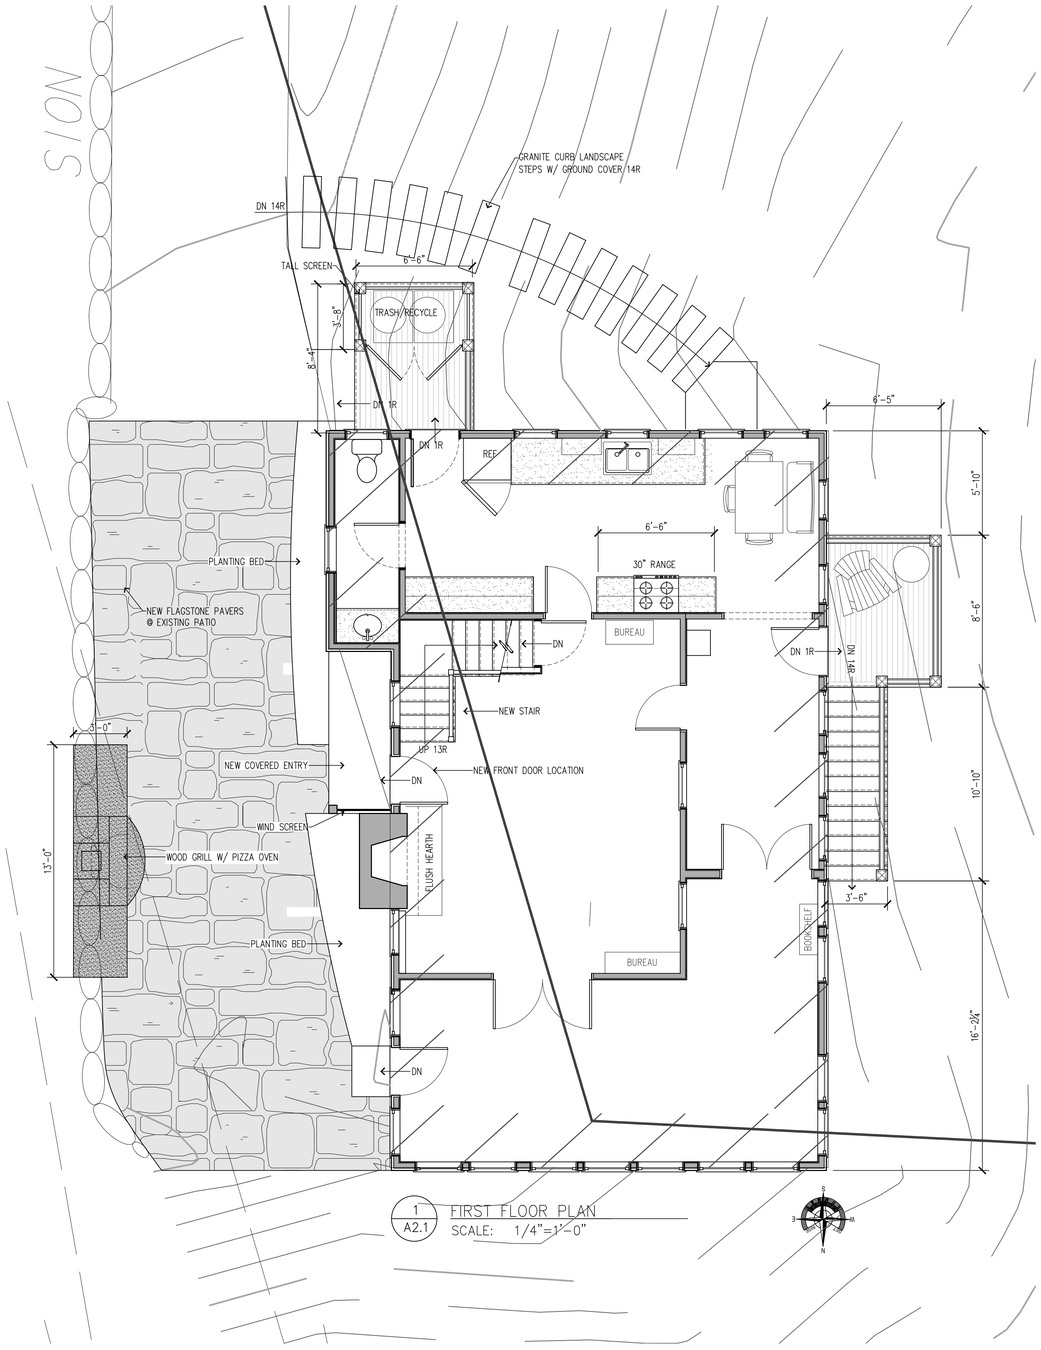

1 A2.1 FIRST FLOOR PLAN
SCALE: 1/4"=1'-0"

2 A2.1 PROPOSED SOUTH ELEVATION
SCALE: 1/4"=1'-0"

3 A2.1 PROPOSED WEST ELEVATION
SCALE: 1/4"=1'-0"

TUCK & TUCK ARCHITECTS
29 OLD SUGAR ROAD
BOLTON MASSACHUSETTS 01740
p: 978.779.7999
e:info@tuckandtuck.com
WWW.TUCKANDTUCK.COM

Project:
GOSS RESIDENCE
314 FORT POND ROAD
LANCASTER, MA

Sheet Title:
ELEVATIONS

ISSUED FOR:	CONSERVATION APPROVAL
DATE:	3.5.21
SCALE:	AS NOTED
DRAWN BY:	
CHECKED BY:	
FILE NAME:	2026 ELEVATIONS

DATE	REVISION	BY

Sheet Number:
A2.1

COPYRIGHT 2020 TUCK + TUCK ARCHITECTS