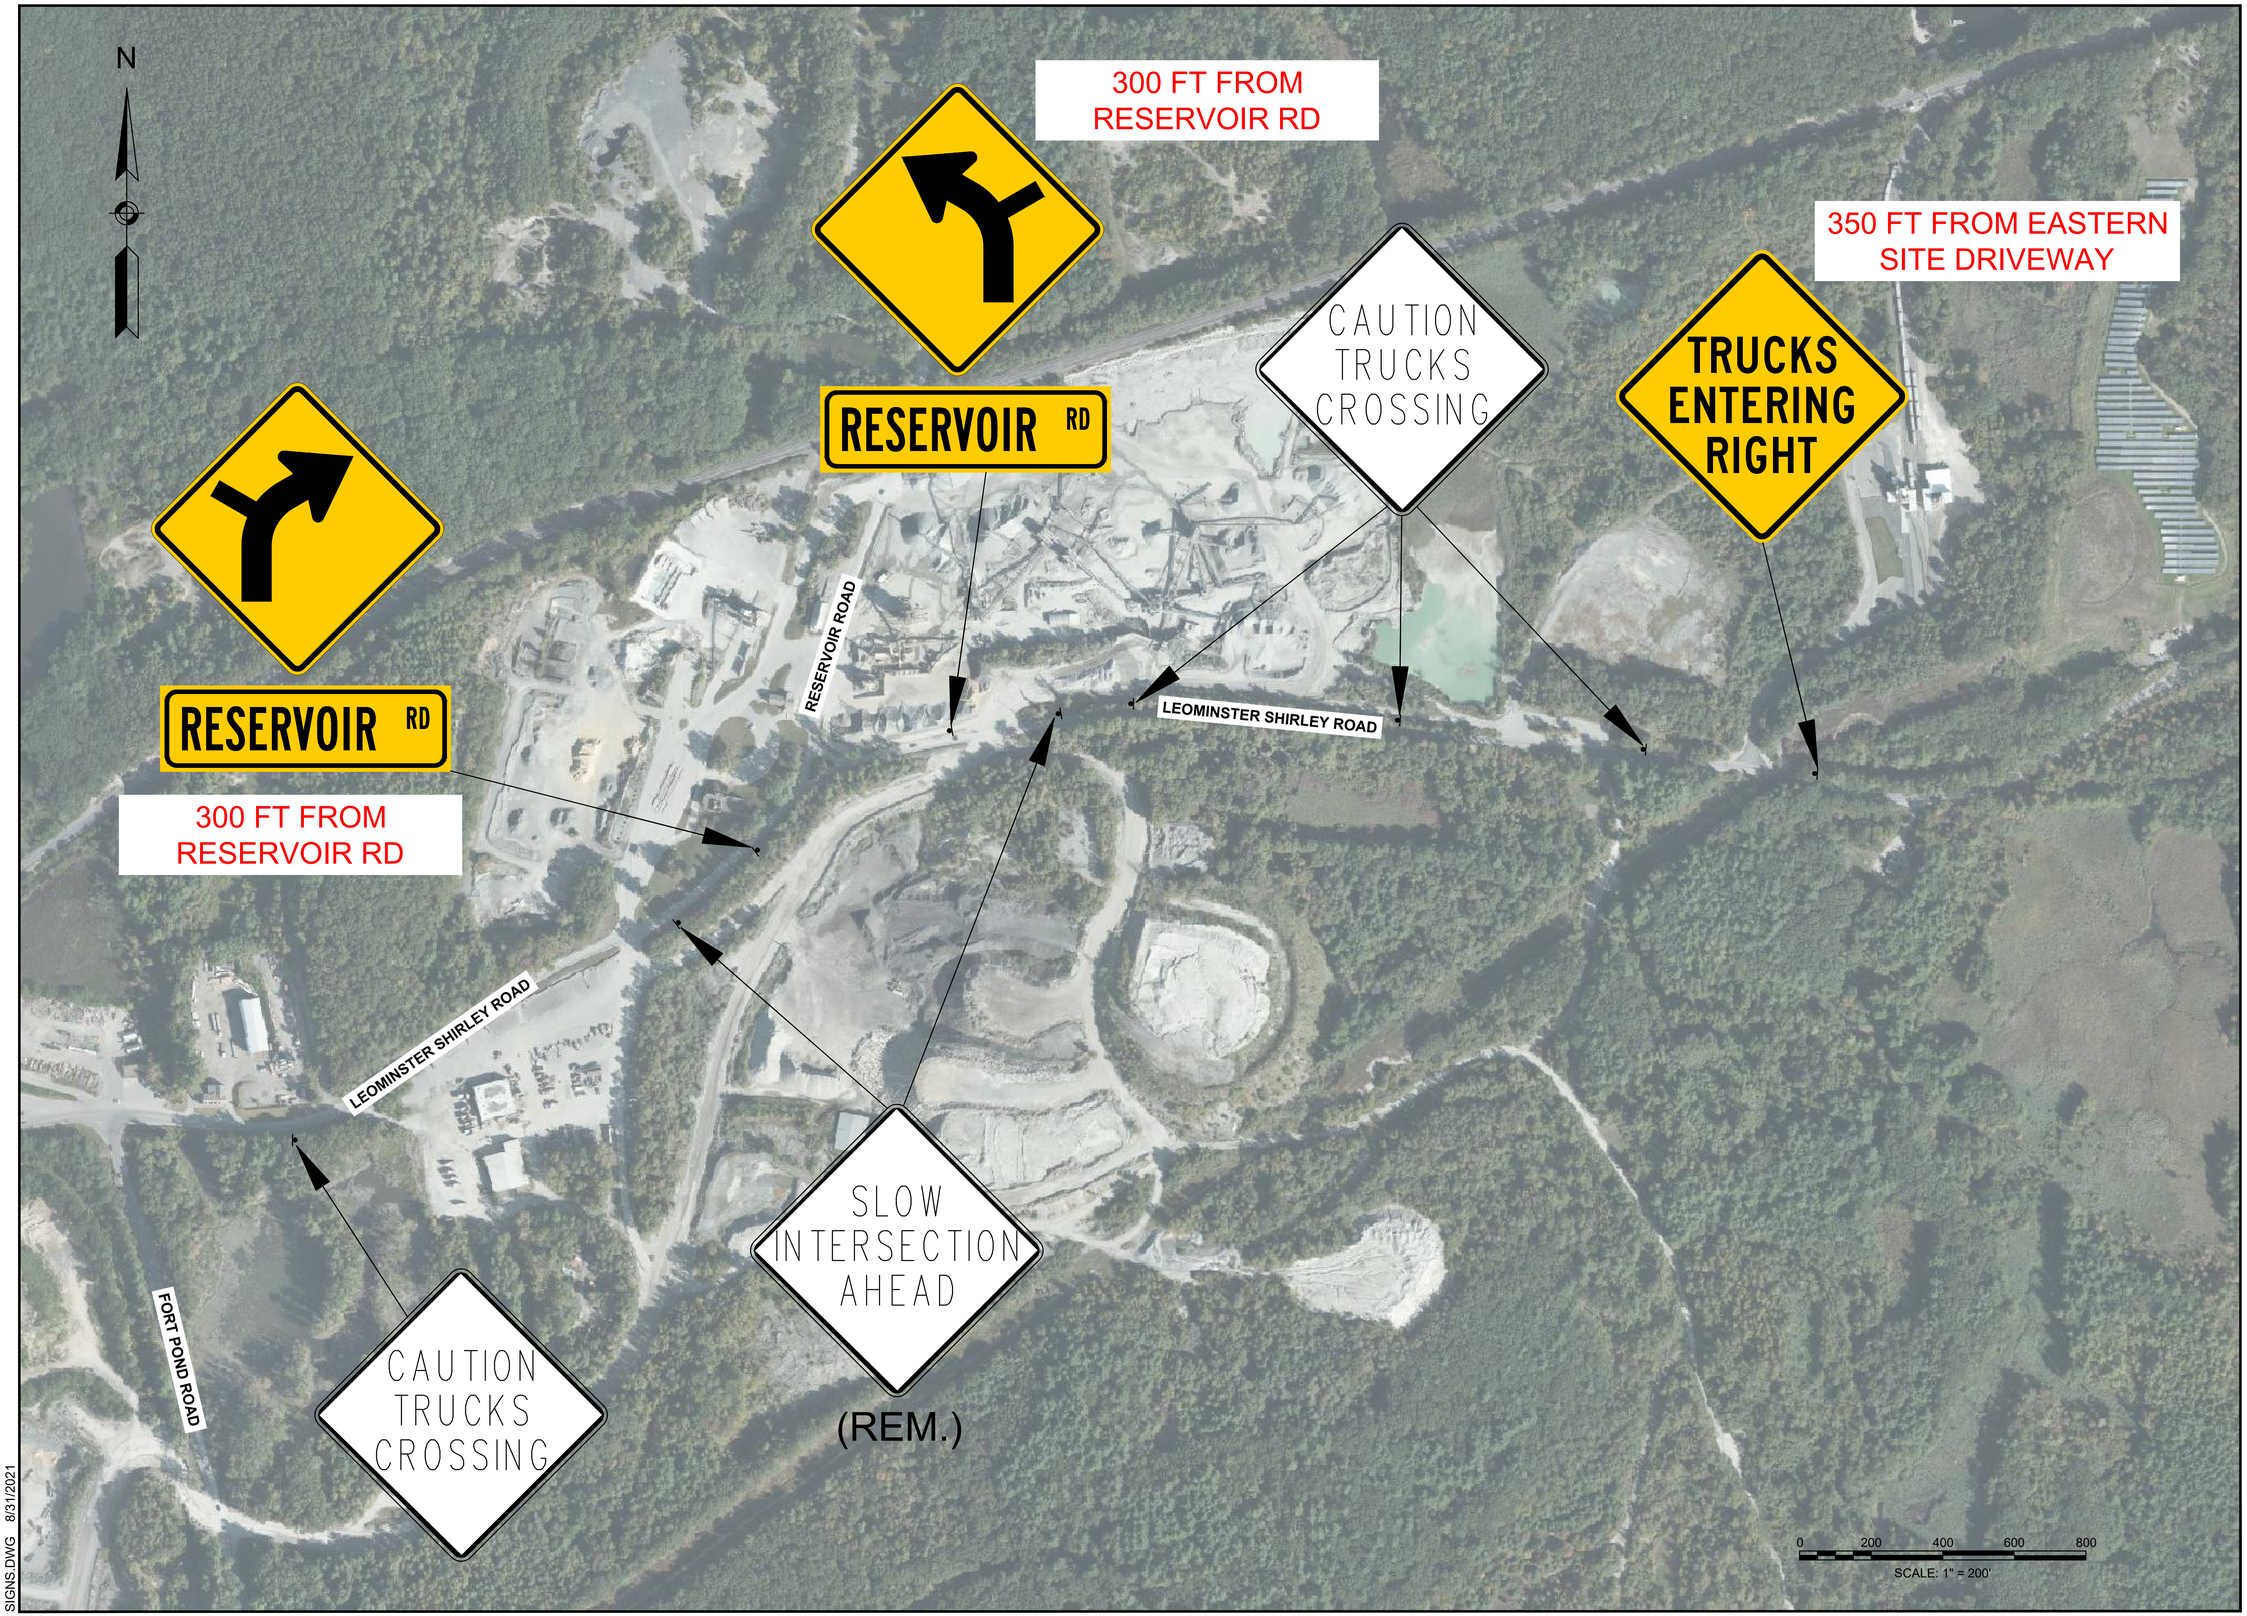

SIGNS.DWG 8/31/2021

GPI Engineering Design Planning Construction Management
978.570.2999 GPINET.COM
Greenman-Pedersen, Inc.
181 Ballardvale Street, Suite 202
Wilmington, MA 01887

PREPARED FOR
JMC/TBG Lunenburg LLC
c/o John M. Corcoran & Co. LLC
100 Grandview Road, Suite 203
Braintree, MA 02184

PROPOSED TRAFFIC SIGN UPGRADES
WAREHOUSE DISTRIBUTION FACILITY
LUNENBURG, MASSACHUSETTS

REVISIONS

NO.	REVISION	DATE

10/27/2021

DRAWN/DESIGN BY	CHECKED BY
DIP	EMR

TRAFFIC SIGNAGE PLAN

SCALE: AS NOTED

NEX-2021120

1 OF 1